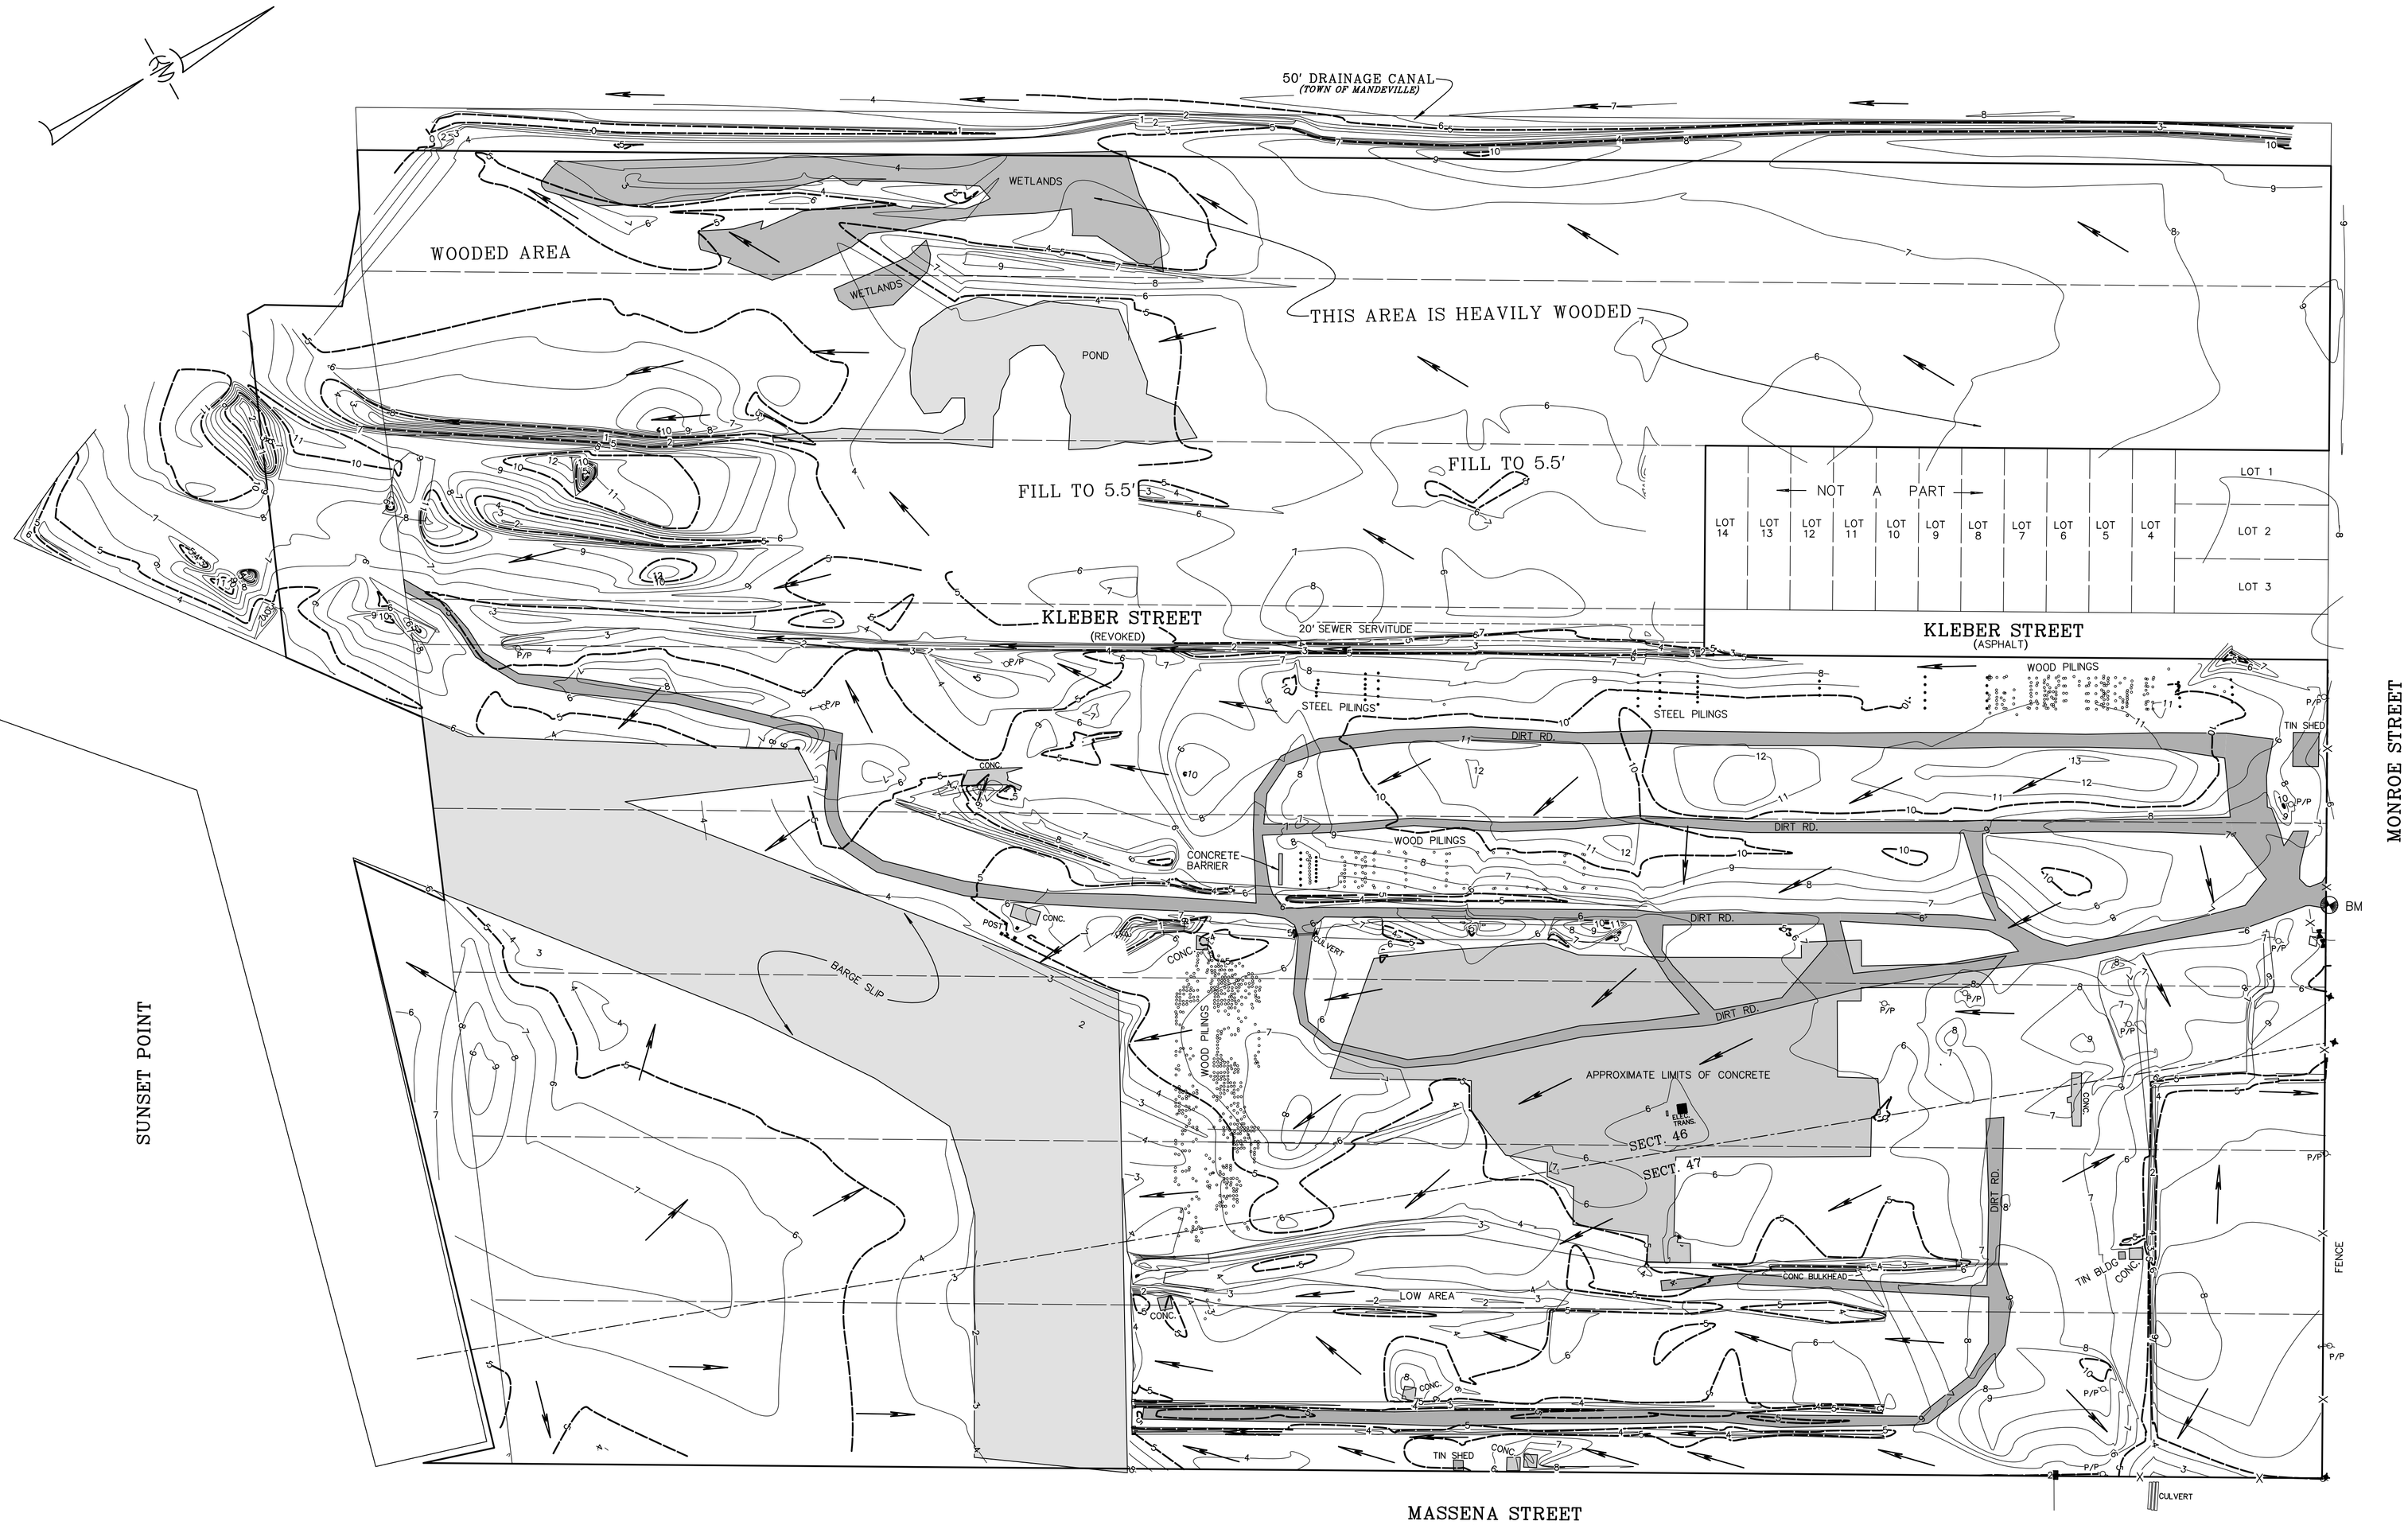

BENCHMARK– "pk" NAIL SET
ELEV.= 6.50' MSL
(NAVD88– GEOID 12A)

NOTE :
THE TOPOGRAPHIC LINES ARE A MATHEMATICAL INTERPOLATION OF ELEVATIONS TAKEN BETWEEN KNOWN ELEVATIONS ON A GRID. THE ACTUAL ELEVATION IS ONLY PRECISE WHERE THE ELEVATION POINT WAS TAKEN, AND THE TOPOGRAPHIC LINE ELEVATION AND THE ACTUAL GROUND ELEVATION MAY VARY.

LEGEND:

DIRECTION OF SURFACE FLOW

DRAINAGE PLAN FOR EXISTING SITE

76.648 ACRES BEING,
LOTS 14, 15, 16, 17, 18, 20, 21,
A PORTION OF LOT 19, PARCELS A & B,
AND A PORTION OF KLEBER STREET,
CITY OF MANDEVILLE, ST. TAMMANY PARISH, LA.

PREPARED FOR:

PITTMAN ASSETS, LLC
(PORT MARIGNY, LLC)

STATE OF LOUISIANA
KELLY McHUGH
License No. 18940
PROFESSIONAL ENGINEER
IN
CIVIL ENGINEERING

06–30–15

REVISIONS	
MARK	DATE
	06–22–15
	06–30–15

KELLY J. McHUGH & ASSOC., INC.
CIVIL ENGINEERS & LAND SURVEYORS
845 GALVEZ ST. – MANDEVILLE, LA.
626–5611

SCALE: 1" = 100'	DATE: 01–26–15
DRAWN: M D M	JOB NO.: 13–136
CHECKED:	DWG. NO.: 13–136–DD

SDATA/plats/PandD/A13–136 Prestress Existing Drainage – 2.scj