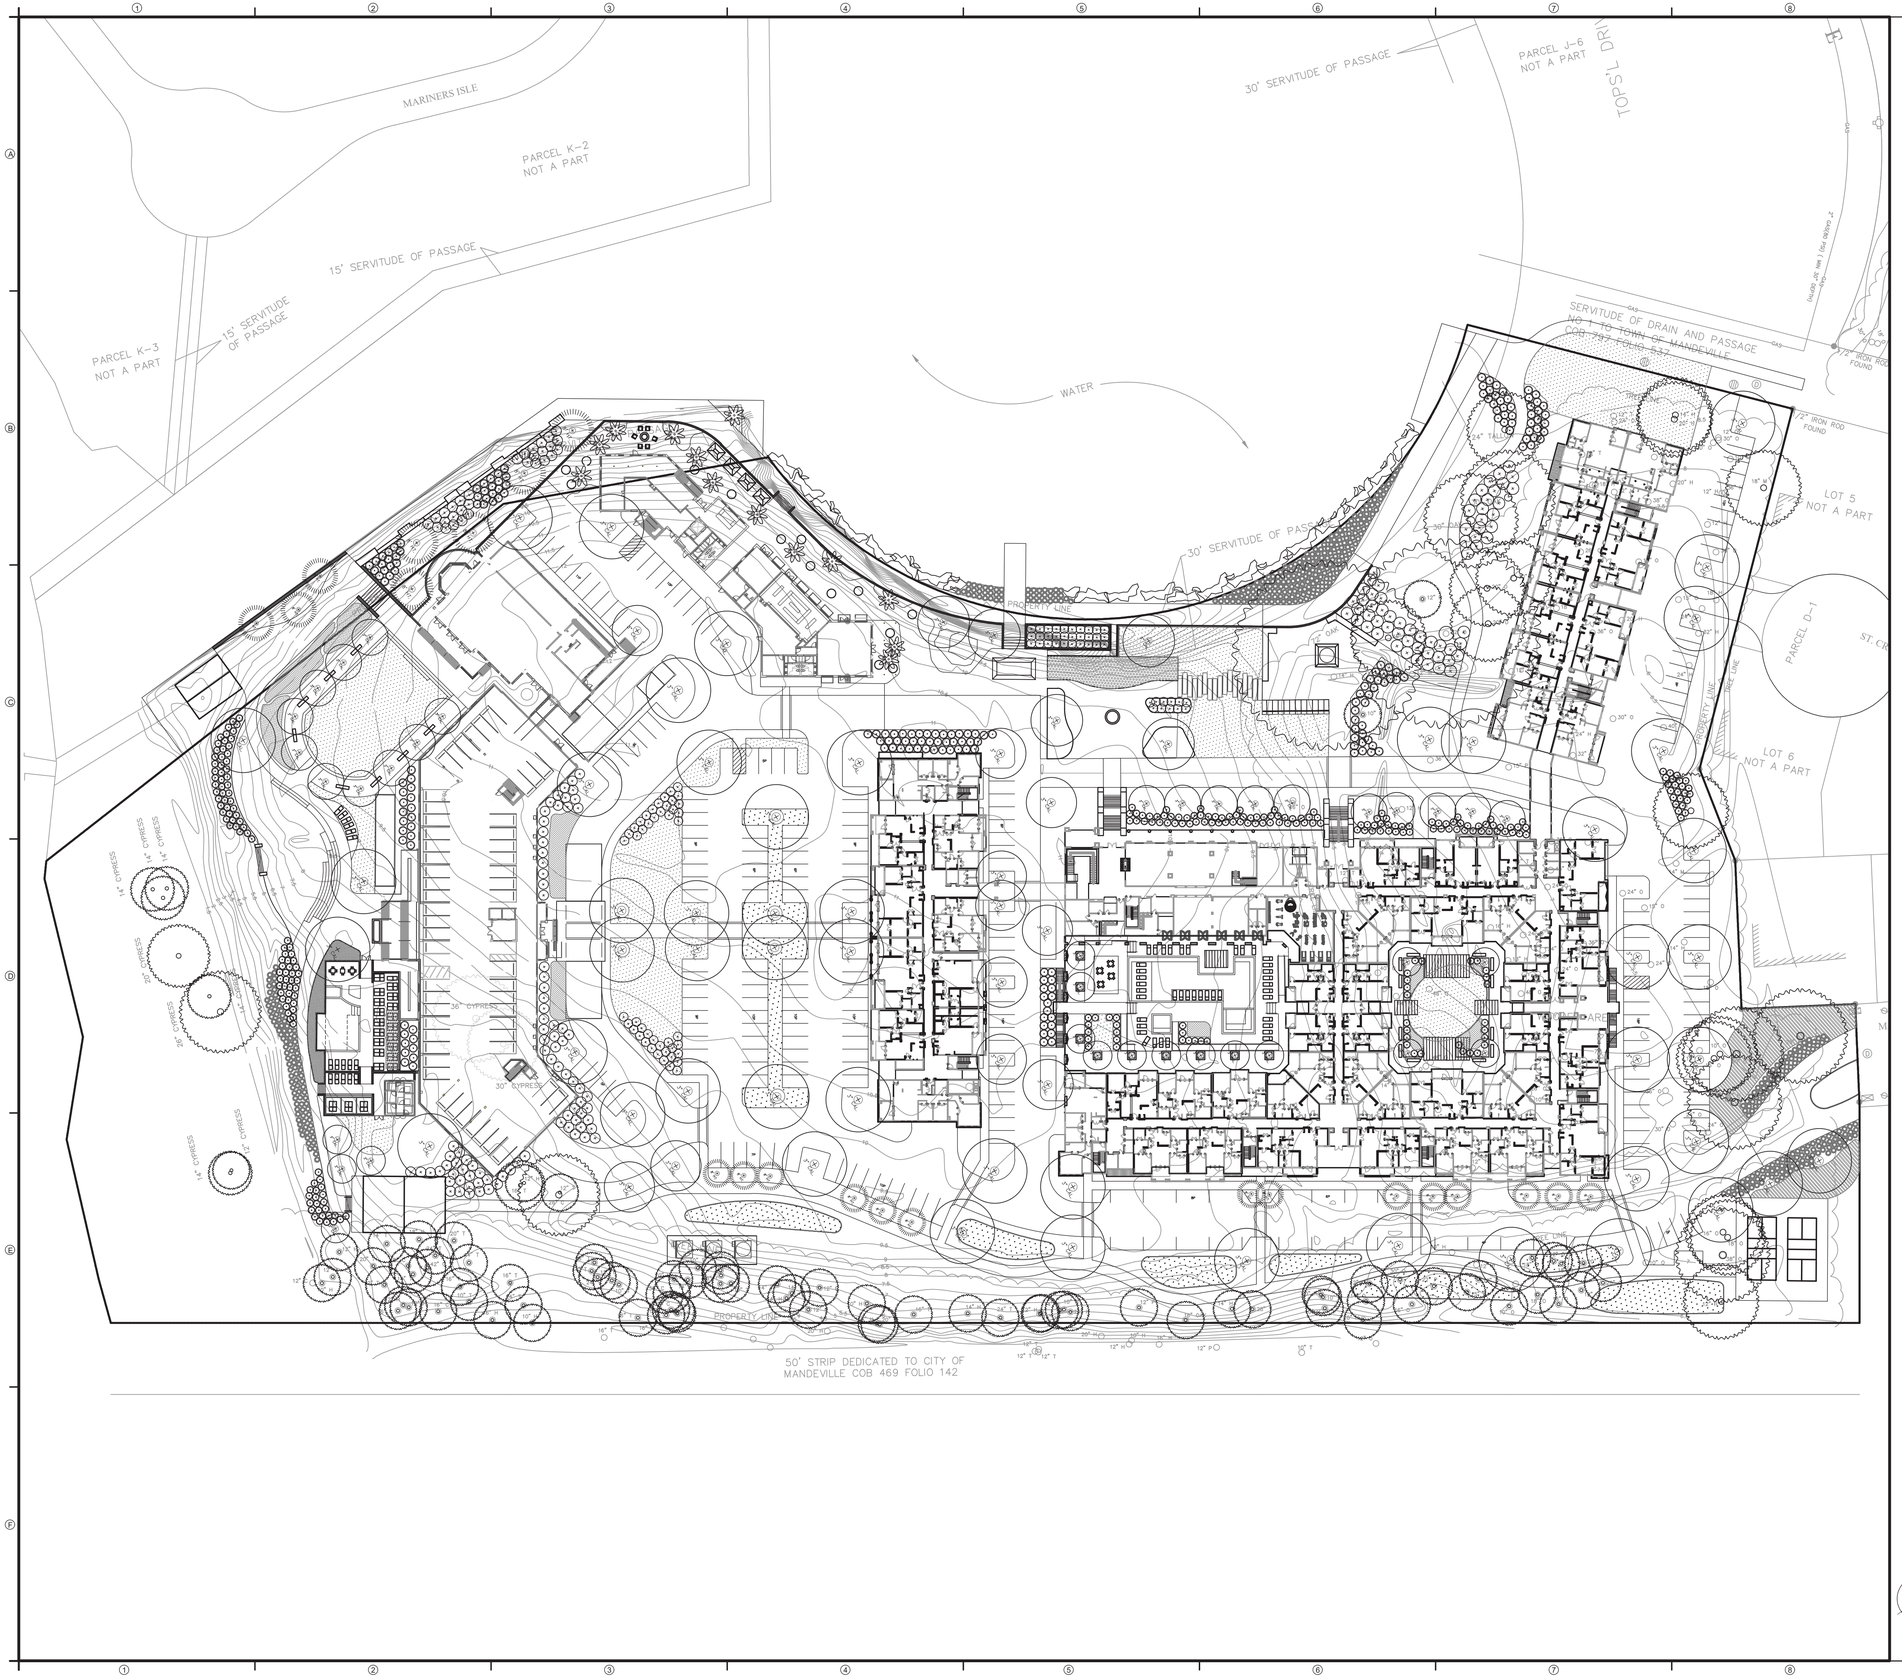

NORTH

0 25 50 100
ORIGINAL SCALE: 1"=50'-00"

DESIGNWORKSHOP

Landscape Architecture • Land Planning
Urban Design • Tourism Planning

Asheville • Aspen • Austin • Chicago • Denver • Dubai
Houston • Lake Tahoe • Los Angeles • Raleigh • Shanghai

301 N. West St.
Suite 109
Raleigh, NC 27603

WWW.DESIGNWORKSHOP.COM

MARINERS VILLAGE

MANDEVILLE HARBOR LLC

MANDEVILLE, LA

PRELIMINARY

NOT FOR CONSTRUCTION

ISSUE DATE: 02/18/2022

REVISIONS

#	DATE	DESCRIPTION

DRAWN: REVIEWED:

SCHEMATIC DESIGN

PROJECT NUMBER: 6778

OVERALL LANDSCAPE PLAN

© COPYRIGHT DESIGNWORKSHOP, INC.

Aug 12, 2022 - 3:27pm
F:\PROJECTS_3\P6778-Mandeville\D-CAD\02_Sheets\dw-6778-L4-Site Layout Plan-1st FLOOR.dwg

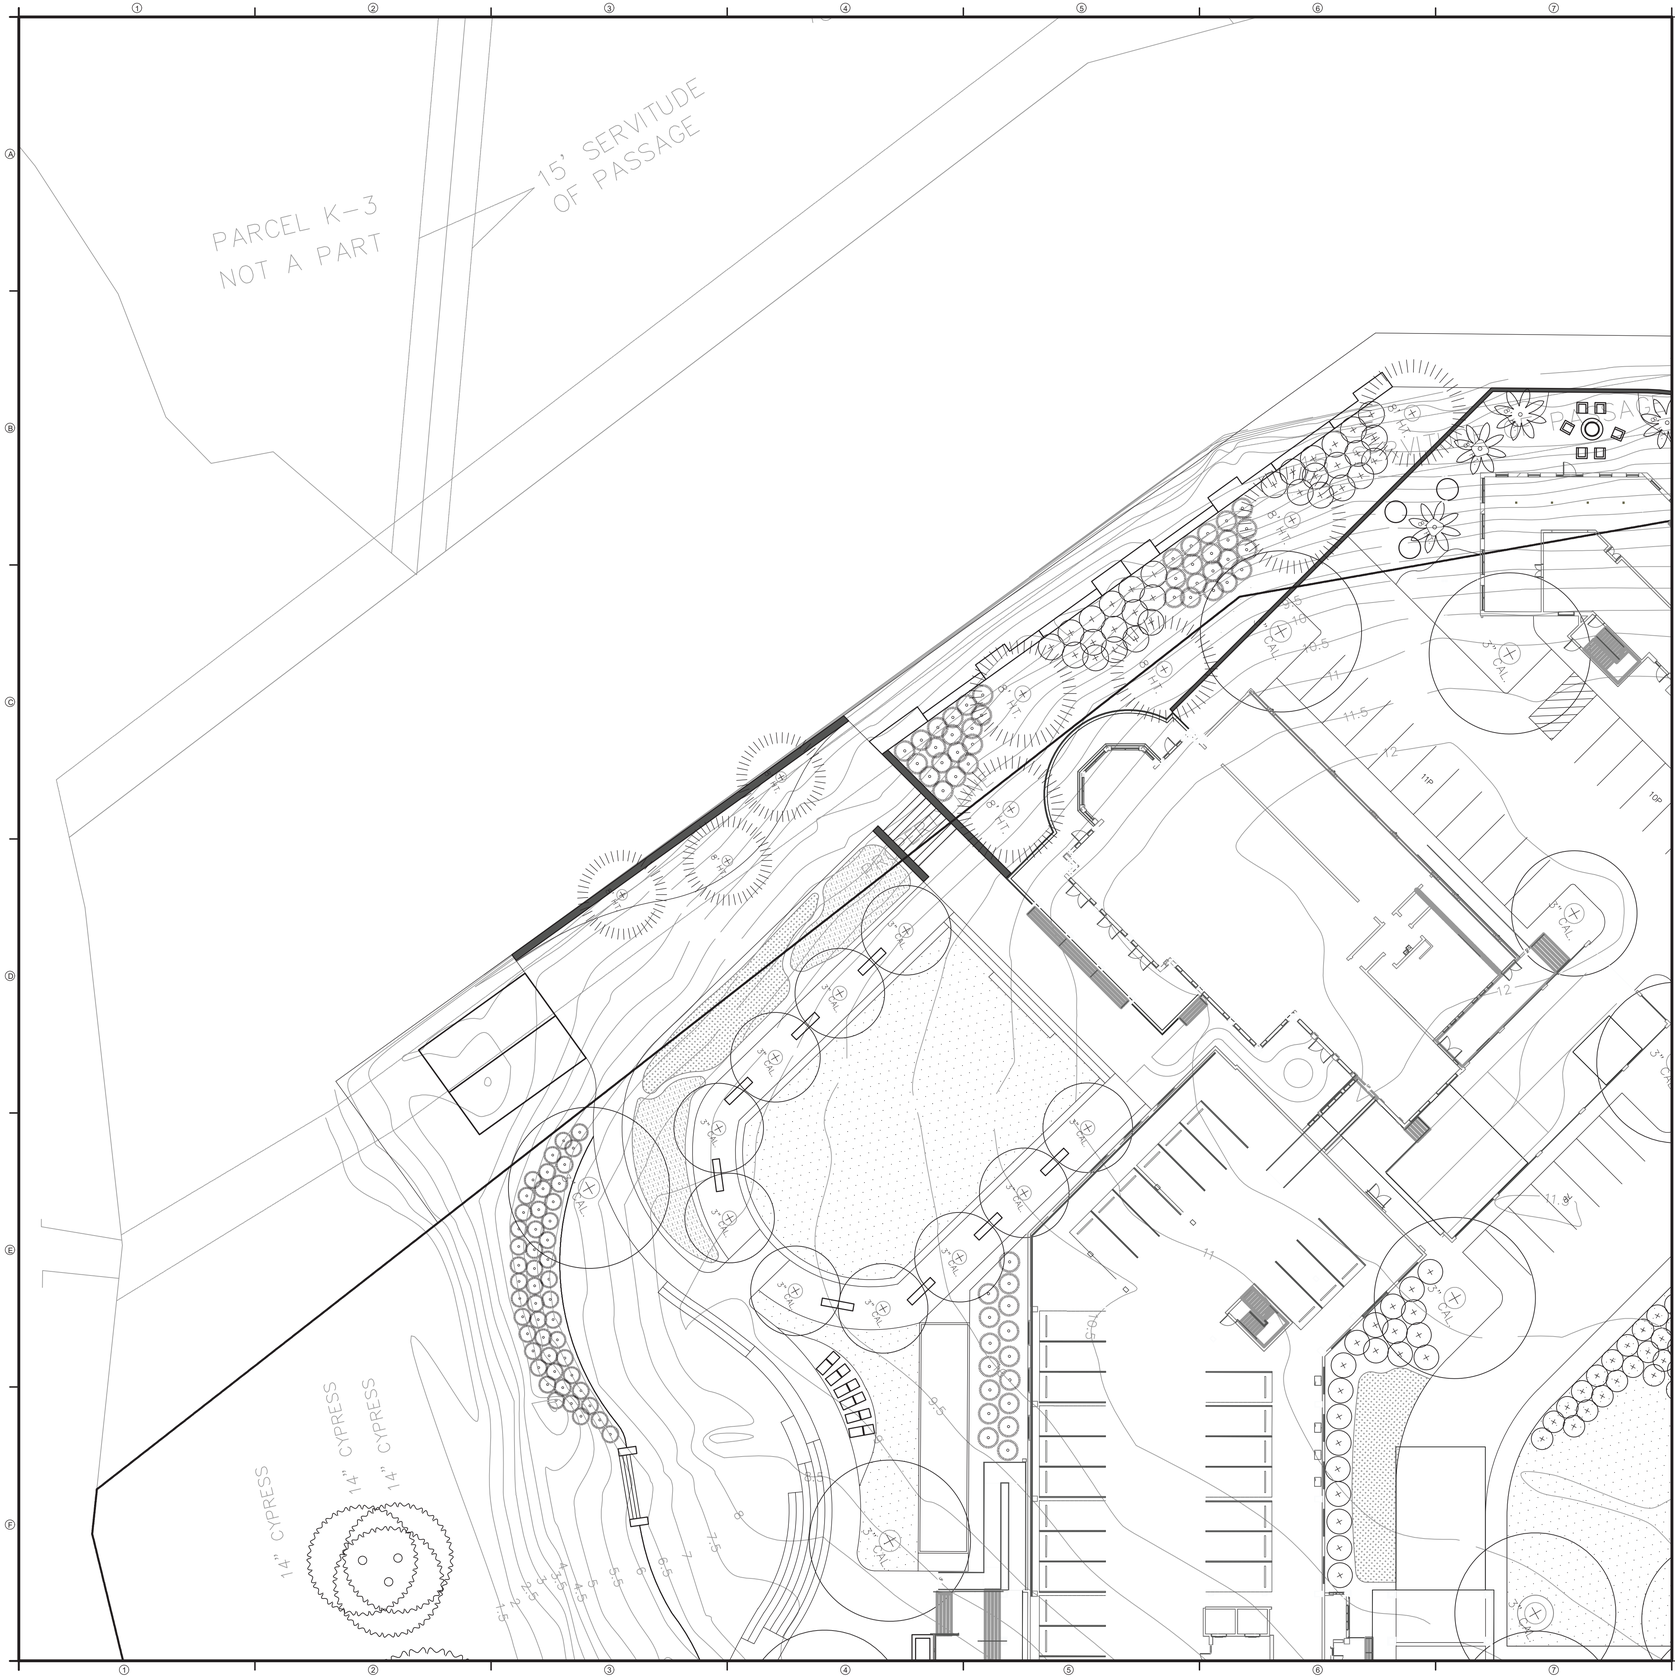

PLANTING KEY LEGEND

ABBR.	QTY.	BOTANICAL NAME	COMMON NAME	SIZE	SPACING / REMARKS
DECIDUOUS CANOPY TREES					
QV	36	*Quercus virginiana*	SOUTHERN LIVE OAK	3" CAL., 10' H	AS SHOWN / CLASS A
GB	11	*Ginkgo biloba*	MAIDENHAIR TREE	2.5" CAL., 10' H	AS SHOWN
LT	15	*Liriodendron tulipifera*	POPLAR TULIPTREE	3" CAL., 12' H	AS SHOWN / CLASS A
AR	5	*Acer Rubrum 'Drummondii'*	SWAMP RED MAPLE	3" CAL., 10' H	AS SHOWN / CLASS A
EVERGREEN CANOPY TREES					
TD	5	*Taxodium distichum*	COMMON BALD CYPRESS	1.5" CAL., 8' H	AS SHOWN / CLASS A
JV	14	*Juniperus virginiana*	HILLSPIRE RED CEDAR	1.5" CAL., 6' H	AS SHOWN
PD	13	*Phoenix dactylifera*	DATE PALM	1.5" CAL., 6' H	AS SHOWN
DECIDUOUS UNDERSTORY TREES					
CC	10	*Cercis canadensis*	REDBUD	2" CAL., 8' H	AS SHOWN / CLASS B
CV	13	*Chinonanihus virginicus*	GREYBEARD	2" CAL., 8' H	AS SHOWN / CLASS B
HD	10	*Halesia diptera*	SILVERBELL	2" CAL., 7' H	AS SHOWN
SA	4	*Sassafras albidum*	SASSAFRAS	2" CAL., 8' H	AS SHOWN / CLASS B
EVERGREEN UNDERSTORY TREES					
MV	3	*Magnolia virginiana*	SWEETBAY MAGNOLIA	1.5" CAL., 8' H	AS SHOWN / CLASS A
PB	-	*Persea borbonia*	RED BAY	1 1/2" CAL., 6' H	CLASS B / VUA
PC	-	*Prunus caroliniana*	CHERRY LAUREL	1 1/2" CAL., 6' H	CLASS B / VUA
CR	-	*Cyrilla raccmiflora*	TITI	1 1/2" CAL., 6' H	VUA
DECIDUOUS SHRUBS					
RV	46	*Rhododendron viscosum*	SWAMP AZALEA	18" SPR. & H	
HV	45	*Hamamelis virginiana*	COMMON WITCH HAZEL	18" SPR.	VUA
IV	41	*Itea virginica Henry's Garnet*	VIRGINIA SWEETSPIRE	18" SPR.	
CO	30	*Cephalanthus occidentalis*	COMMON BUTTONBUSH	18" SPR. & 36" H	
HYD	40	*Hydrangea quercifolia*	OAKLEAF HYDRANGEA	18" H	3.5' O.C.
BD	63	*Buddleia davidii*	BUTTERFLY BUSH	18" SPR. & H	3' O.C.
EVERGREEN SHRUBS					
VD	107	*Vaccinium darrowii*	DARROW'S BLUEBERRY	18" H	3' O.C.
MC	79	*Morella cerifera*	SOUTHERN WAX MYRTLE	18" H	3' O.C.
BF	108	*Borrichia frutescens*	SEA OX-EYE	18" H	
LL	67	*Lyonia lucida*	FETTER BUSH	18" H	3.5' O.C.
IP	123	*Illicium parvifolium*	YELLOW ANISE	18" H	2' O.C. / VUA
GROUND COVERS, GRASSES, & PERENNIALS					
AT	-	*Asclepias tuberosa*	BUTTERFLY MILKWEED	1 GAL.	1.5 O.C.
LP	-	*Liatris pycnostachya*	CAT-TAIL GAYFEATHER	1 GAL.	2.5' O.C.
HM	-	*Hibiscus moscheutos*	WOOLLY ROSE-MALLOW	1 GAL.	2' O.C.
IB	-	*Iris brevicaulis*	LOUISIANA IRIS		
MCA	489	*Muhlenbergia capillaris*	WHITE CLOUD MUHLY GRASS	2 GAL.	2' O.C.
EY	-	*Eryngium yuccifolium*	RATTLESNAKE MASTER	1 GAL.	1.5' O.C.
EP	-	*Echinacea purpurea*	PURPLE CONEFLOWER	1 GAL.	2' O.C.
RF	-	*Rudbeckia fulgida*	BLACK EYED SUSAN	1 GAL.	1.5' O.C.
SAN	-	*Sisyrinchium angustifolium*	BLUE-EYED GRASS	1 GAL.	2' O.C.

PROPOSED NATIVE GRASS - TYPE 2
RAIN GARDEN MIX
LAWN

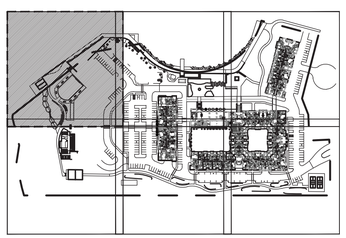

NORTH

0 10 20 40
ORIGINAL SCALE: 1"=20'-00"

DESIGNWORKSHOP

Landscape Architecture • Land Planning
Urban Design • Tourism Planning

Asheville • Aspen • Austin • Chicago • Denver • Dubai
Houston • Lake Tahoe • Los Angeles • Raleigh • Shanghai

301 N. West St.
Suite 109
Raleigh, NC 27603

W W W . D E S I G N W O R K S H O P . C O M

MARINERS VILLAGE

MANDEVILLE HARBOR LLC

MANDEVILLE, LA

PRELIMINARY

NOT FOR CONSTRUCTION

ISSUE DATE: 02/18/2022

REVISIONS

#	DATE	DESCRIPTION

DRAWN: REVIEWED:

SCHEMATIC DESIGN

PROJECT NUMBER: 6778

TREES PLAN

L8-01

© COPYRIGHT DESIGNWORKSHOP, INC.

Aug 12, 2022 - 3:09pm
F:\PROJECTS_M\6778-Mandeville\D-CAD\02_Sheets\dw-6778-L8-Trees.dwg

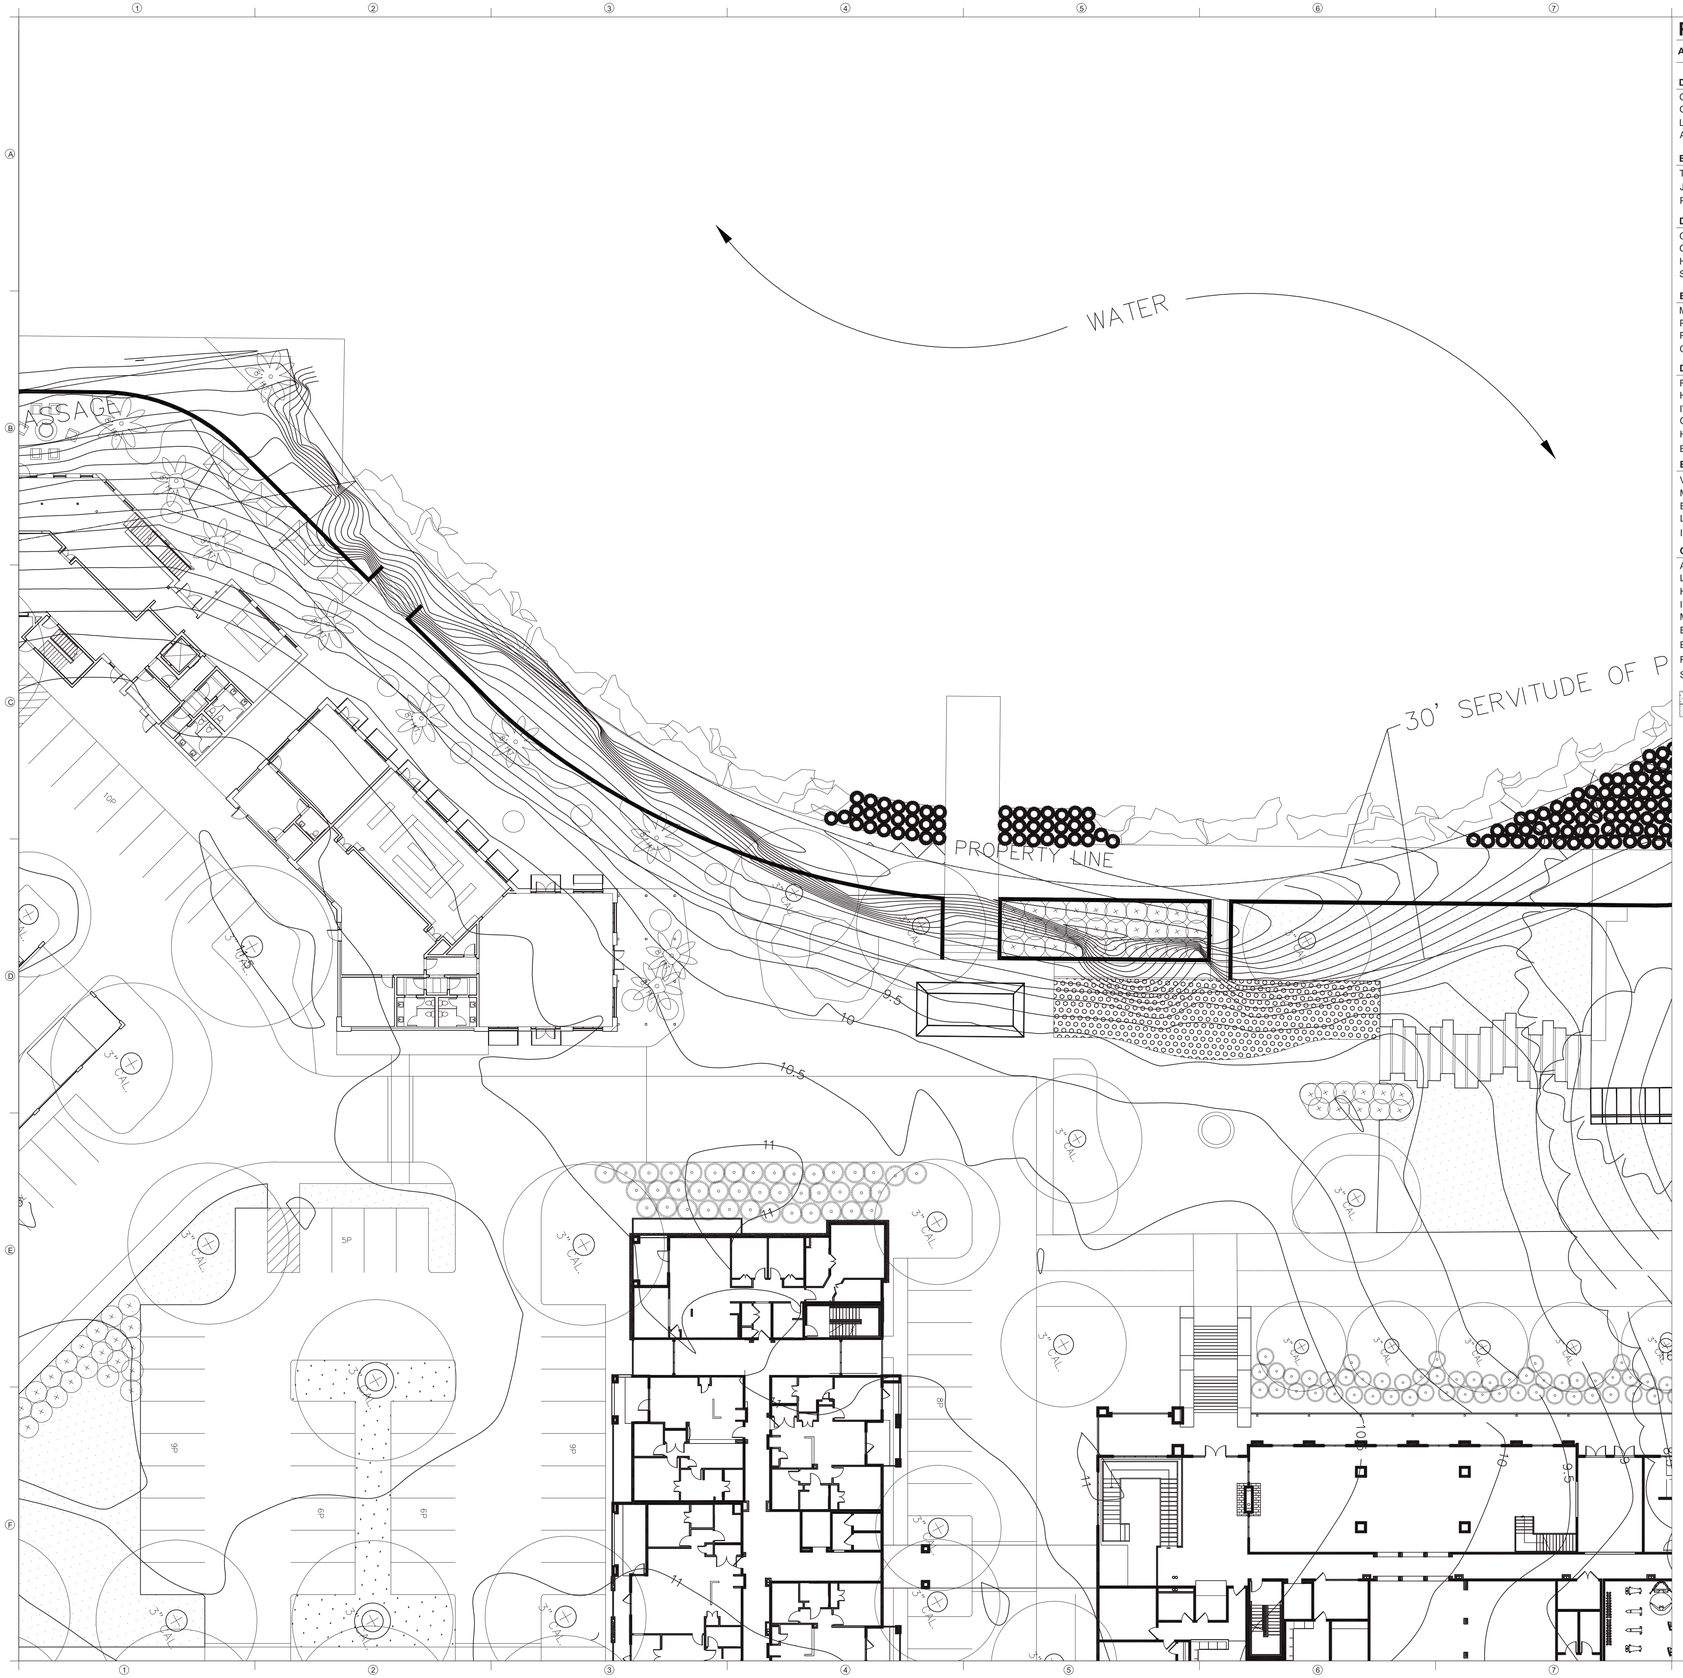

PLANTING KEY LEGEND

ABBR.	QTY.	BOTANICAL NAME	COMMON NAME	SIZE	SPACING / REMARKS
DECIDUOUS CANOPY TREES					
QV	36	*Quercus virginiana*	SOUTHERN LIVE OAK	3" CAL., 10' H	AS SHOWN / CLASS A
GB	11	*Ginkgo biloba*	MAIDENHAIR TREE	2.5" CAL., 10' H	AS SHOWN
LT	15	*Liriodendron tulipifera*	POPLAR TULIPTREE	3" CAL., 12' H	AS SHOWN / CLASS A
AR	5	*Acer Rubrum 'Drummondii'*	SWAMP RED MAPLE	3" CAL., 10' H	AS SHOWN / CLASS A
EVERGREEN CANOPY TREES					
TD	5	*Taxodium distichum*	COMMON BALD CYPRESS	1.5" CAL., 8' H	AS SHOWN / CLASS A
JV	14	*Juniperus virginiana*	HILLSPIRE RED CEDAR	1.5" CAL., 6' H	AS SHOWN
PD	13	*Phoenix dactylifera*	DATE PALM	1.5" CAL., 6' H	AS SHOWN
DECIDUOUS UNDERSTORY TREES					
CC	10	*Cercis canadensis*	REDBUD	2" CAL., 8' H	AS SHOWN / CLASS B
CV	13	*Chinonanihus virginicus*	GREYBEARD	2" CAL., 8' H	AS SHOWN / CLASS B
HD	10	*Halesia diptera*	SILVERBELL	2" CAL., 7' H	AS SHOWN
SA	4	*Sassafras albidum*	SASSAFRAS	2" CAL., 8' H	AS SHOWN / CLASS B
EVERGREEN UNDERSTORY TREES					
MV	3	*Magnolia virginiana*	SWEETBAY MAGNOLIA	1.5" CAL., 8' H	AS SHOWN / CLASS A
PB	-	*Persea borbonia*	RED BAY	1 1/2" CAL., 6' H	CLASS B / VUA
PC	-	*Prunus caroliniana*	CHERRY LAUREL	1 1/2" CAL., 6' H	CLASS B / VUA
CR	-	*Cyrilla raccmiflora*	TITI	1 1/2" CAL., 6' H	VUA
DECIDUOUS SHRUBS					
RV	46	*Rhododendron viscosum*	SWAMP AZALEA	18" SPR. & H	
HV	45	*Hamamelis virginiana*	COMMON WITCH HAZEL	18" SPR.	VUA
IV	41	*Itea virginica Henry's Garnet*	VIRGINIA SWEETSPIRE	18" SPR.	
CO	30	*Cephalanthus occidentalis*	COMMON BUTTONBUSH	18" SPR. & 36" H	
HYD	40	*Hydrangea quercifolia*	OAKLEAF HYDRANGEA	18" H	3.5' O.C.
BD	63	*Buddleia davidii*	BUTTERFLY BUSH	18" SPR. & H	3' O.C.
EVERGREEN SHRUBS					
VD	107	*Vaccinium darrowii*	DARROW'S BLUEBERRY	18" H	3' O.C.
MC	79	*Morella cerifera*	SOUTHERN WAX MYRTLE	18" H	3' O.C.
BF	108	*Borrichia frutescens*	SEA OX-EYE	18" H	
LL	67	*Lyonia lucida*	FETTER BUSH	18" H	3.5' O.C.
IP	123	*Illicium parvifolium*	YELLOW ANISE	18" H	2' O.C. / VUA
GROUND COVERS, GRASSES, & PERENNIALS					
AT	-	*Asclepias tuberosa*	BUTTERFLY MILKWEED	1 GAL.	1.5 O.C.
LP	-	*Liatris pycnostachya*	CAT-TAIL GAYFEATHER	1 GAL.	2.5' O.C.
HM	-	*Hibiscus moscheutos*	WOOLLY ROSE-MALLOW	1 GAL.	2' O.C.
IB	-	*Iris brevicaulis*	LOUISIANA IRIS		
MCA	489	*Muhlenbergia capillaris*	WHITE CLOUD MUHLY GRASS	2 GAL.	2' O.C.
EY	-	*Eryngium yuccifolium*	RATTLESNAKE MASTER	1 GAL.	1.5' O.C.
EP	-	*Echinacea purpurea*	PURPLE CONEFLOWER	1 GAL.	2' O.C.
RF	-	*Rudbeckia fulgida*	BLACK EYED SUSAN	1 GAL.	1.5' O.C.
SAN	-	*Sisyrinchium angustifolium*	BLUE-EYED GRASS	1 GAL.	2' O.C.

PROPOSED NATIVE GRASS - TYPE 2
RAIN GARDEN MIX
LAWN

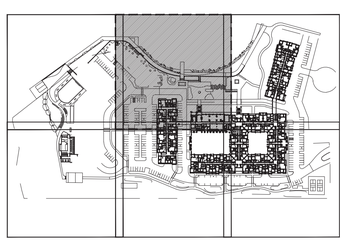

NORTH

0 10 20 40
ORIGINAL SCALE: 1"=20'-00"

DESIGNWORKSHOP
Landscape Architecture • Land Planning
Urban Design • Tourism Planning
Asheville • Aspen • Austin • Chicago • Denver • Dubai
Houston • Lake Tahoe • Los Angeles • Raleigh • Shanghai

301 N. West St.
Suite 109
Raleigh, NC 27603

WWW.DESIGNWORKSHOP.COM

MARINERS VILLAGE
MANDEVILLE HARBOR LLC
MANDEVILLE, LA

PRELIMINARY
NOT FOR CONSTRUCTION

ISSUE DATE: 02/18/2022

REVISIONS

#	DATE	DESCRIPTION

DRAWN: REVIEWED:

SCHEMATIC DESIGN

PROJECT NUMBER: 6778

TREES PLAN

L8-02

©COPYRIGHT DESIGNWORKSHOP, INC.

Aug 12, 2022 - 3:11pm
I:\PROJECTS_M\6778 Mandeville\CADD\02 Sheets\dw 6778 L8-Trees.dwg

PLANTING KEY LEGEND

ABBR.	QTY.	BOTANICAL NAME	COMMON NAME	SIZE	SPACING / REMARKS
DECIDUOUS CANOPY TREES					
QV	36	*Quercus virginiana*	SOUTHERN LIVE OAK	3" CAL., 10' H	AS SHOWN / CLASS A
GB	11	*Ginkgo biloba*	MAIDENHAIR TREE	2.5" CAL., 10' H	AS SHOWN
LT	15	*Liriodendron tulipifera*	POPLAR TULIPTREE	3" CAL., 12' H	AS SHOWN / CLASS A
AR	5	*Acer Rubrum 'Drummondii'*	SWAMP RED MAPLE	3" CAL., 10' H	AS SHOWN / CLASS A
EVERGREEN CANOPY TREES					
TD	5	*Taxodium distichum*	COMMON BALD CYPRESS	1.5" CAL., 8' H	AS SHOWN / CLASS A
JV	14	*Juniperus virginiana*	HILLSPIRE RED CEDAR	1.5" CAL., 6' H	AS SHOWN
PD	13	*Phoenix dactylifera*	DATE PALM	1.5" CAL., 6' H	AS SHOWN
DECIDUOUS UNDERSTORY TREES					
CC	10	*Cercis canadensis*	REDBUD	2" CAL., 8' H	AS SHOWN / CLASS B
CV	13	*Chinonanihus virginicus*	GREYBEARD	2" CAL., 8' H	AS SHOWN / CLASS B
HD	10	*Halesia diptera*	SILVERBELL	2" CAL., 7' H	AS SHOWN
SA	4	*Sassafras albidum*	SASSAFRAS	2" CAL., 8' H	AS SHOWN / CLASS B
EVERGREEN UNDERSTORY TREES					
MV	3	*Magnolia virginiana*	SWEETBAY MAGNOLIA	1.5" CAL., 8' H	AS SHOWN / CLASS A
PB	-	*Persea borbonia*	RED BAY	1 1/2" CAL., 6' H	CLASS B / VUA
PC	-	*Prunus caroliniana*	CHERRY LAUREL	1 1/2" CAL., 6' H	CLASS B / VUA
CR	-	*Cyrilla raccmiflora*	TITI	1 1/2" CAL., 6' H	VUA
DECIDUOUS SHRUBS					
RV	46	*Rhododendron viscosum*	SWAMP AZALEA	18" SPR. & H	
HV	45	*Hamamelis virginiana*	COMMON WITCH HAZEL	18" SPR.	VUA
IV	41	*Itea virginica Henry's Garnet*	VIRGINIA SWEETSPIRE	18" SPR.	
CO	30	*Cephalanthus occidentalis*	COMMON BUTTONBUSH	18" SPR. & 36" H	
HYD	40	*Hydrangea quercifolia*	OAKLEAF HYDRANGEA	18" H	3.5' O.C.
BD	63	*Buddleia davidii*	BUTTERFLY BUSH	18" SPR. & H	3' O.C.
EVERGREEN SHRUBS					
VD	107	*Vaccinium darrowii*	DARROW'S BLUEBERRY	18" H	3' O.C.
MC	79	*Morella cerifera*	SOUTHERN WAX MYRTLE	18" H	3' O.C.
BF	108	*Borrichia frutescens*	SEA OX-EYE	18" H	
LL	67	*Lyonia lucida*	FETTER BUSH	18" H	3.5' O.C.
IP	123	*Illicium parvifolium*	YELLOW ANISE	18" H	2' O.C. / VUA
GROUND COVERS, GRASSES, & PERENNIALS					
AT	-	*Asclepias tuberosa*	BUTTERFLY MILKWEED	1 GAL.	1.5 O.C.
LP	-	*Liatris pycnostachya*	CAT-TAIL GAYFEATHER	1 GAL.	2.5' O.C.
HM	-	*Hibiscus moscheutos*	WOOLLY ROSE-MALLOW	1 GAL.	2' O.C.
IB	-	*Iris brevicaulis*	LOUISIANA IRIS		
MCA	489	*Muhlenbergia capillaris*	WHITE CLOUD MUHLY GRASS	2 GAL.	2' O.C.
EY	-	*Eryngium yuccifolium*	RATTLESNAKE MASTER	1 GAL.	1.5' O.C.
EP	-	*Echinacea purpurea*	PURPLE CONEFLOWER	1 GAL.	2' O.C.
RF	-	*Rudbeckia fulgida*	BLACK EYED SUSAN	1 GAL.	1.5' O.C.
SAN	-	*Sisyrinchium angustifolium*	BLUE-EYED GRASS	1 GAL.	2' O.C.

PROPOSED NATIVE GRASS - TYPE 2
RAIN GARDEN MIX
LAWN

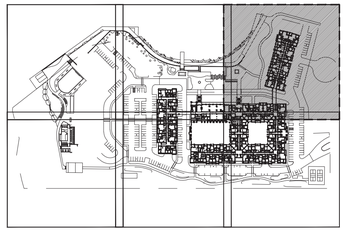

NORTH

0 10 20 40
ORIGINAL SCALE: 1"=20'-00"

DESIGNWORKSHOP

Landscape Architecture • Land Planning
Urban Design • Tourism Planning

Asheville • Aspen • Austin • Chicago • Denver • Dubai
Houston • Lake Tahoe • Los Angeles • Raleigh • Shanghai

301 N. West St.
Suite 109
Raleigh, NC 27603

WWW.DESIGNWORKSHOP.COM

MARINERS VILLAGE

MANDEVILLE HARBOR LLC

MANDEVILLE, LA

PRELIMINARY

NOT FOR CONSTRUCTION

ISSUE DATE: 02/18/2022

REVISIONS

#	DATE	DESCRIPTION

DRAWN: REVIEWED:

SCHEMATIC DESIGN

PROJECT NUMBER: 6778

TREES PLAN

L8-03

© COPYRIGHT DESIGNWORKSHOP, INC.

Aug 12, 2022 3:12pm
F:\PROJECTS_M\6778-Mandeville\D-CAD\02_Sheets\dw-6778-L8-Trees.dwg

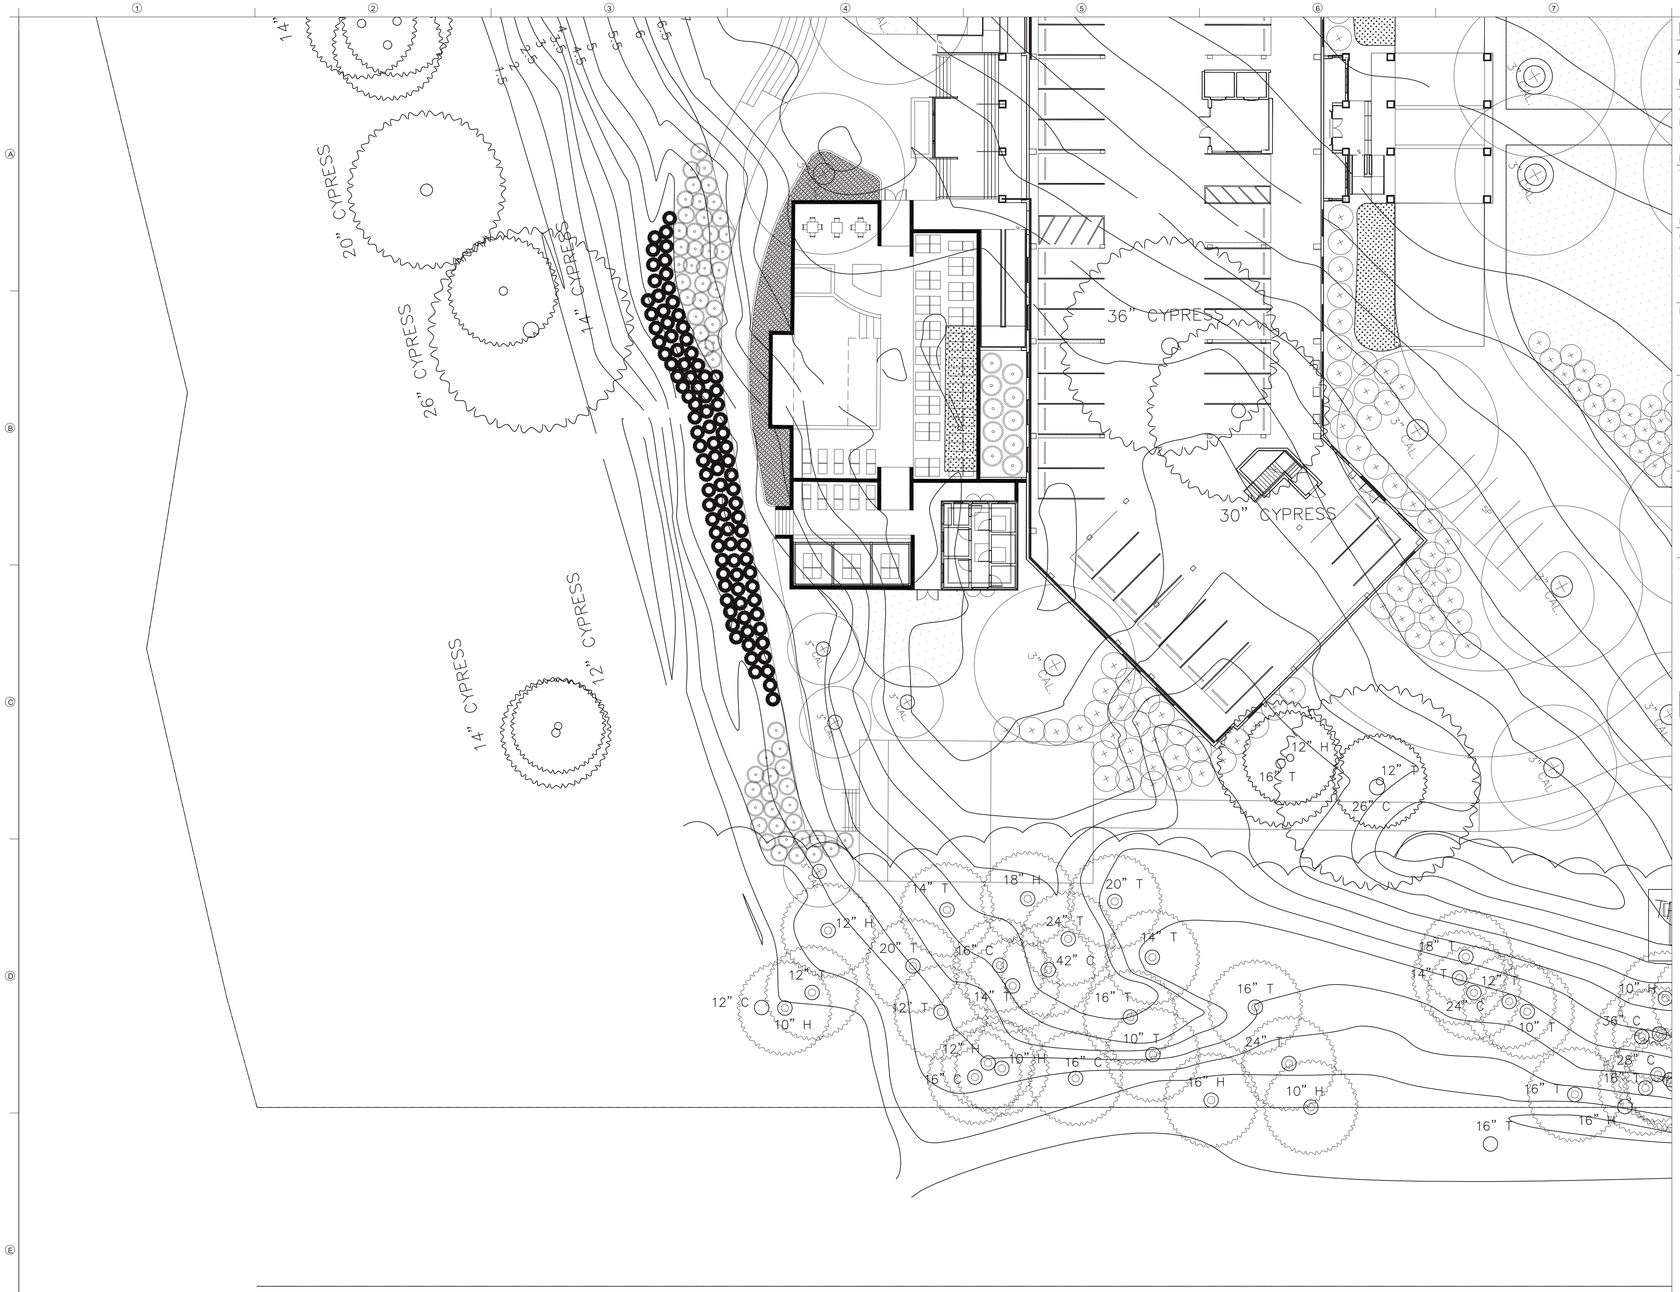

PLANTING KEY LEGEND

ABBR.	QTY.	BOTANICAL NAME	COMMON NAME	SIZE	SPACING / REMARKS
DECIDUOUS CANOPY TREES					
QV	36	*Quercus virginiana*	SOUTHERN LIVE OAK	3" CAL., 10' H	AS SHOWN / CLASS A
GB	11	*Ginkgo biloba*	MAIDENHAIR TREE	2.5" CAL., 10' H	AS SHOWN
LT	15	*Liriodendron tulipifera*	POPLAR TULIPTREE	3" CAL., 12' H	AS SHOWN / CLASS A
AR	5	*Acer Rubrum 'Drummondii'*	SWAMP RED MAPLE	3" CAL., 10' H	AS SHOWN / CLASS A
EVERGREEN CANOPY TREES					
TD	5	*Taxodium distichum*	COMMON BALD CYPRESS	1.5" CAL., 8' H	AS SHOWN / CLASS A
JV	14	*Juniperus virginiana*	HILLSPIRE RED CEDAR	1.5" CAL., 6' H	AS SHOWN
PD	13	*Phoenix dactylifera*	DATE PALM	1.5" CAL., 6' H	AS SHOWN
DECIDUOUS UNDERSTORY TREES					
CC	10	*Cercis canadensis*	REDBUD	2" CAL., 8' H	AS SHOWN / CLASS B
CV	13	*Chinonanihus virginicus*	GREYBEARD	2" CAL., 8' H	AS SHOWN / CLASS B
HD	10	*Halesia diptera*	SILVERBELL	2" CAL., 7' H	AS SHOWN
SA	4	*Sassafras albidum*	SASSAFRAS	2" CAL., 8' H	AS SHOWN / CLASS B
EVERGREEN UNDERSTORY TREES					
MV	3	*Magnolia virginiana*	SWEETBAY MAGNOLIA	1.5" CAL., 8' H	AS SHOWN / CLASS A
PB	-	*Persea borbonia*	RED BAY	1 1/2" CAL., 6' H	CLASS B / VUA
PC	-	*Prunus caroliniana*	CHERRY LAUREL	1 1/2" CAL., 6' H	CLASS B / VUA
CR	-	*Cyrilla raccmiflora*	TITI	1 1/2" CAL., 6' H	VUA
DECIDUOUS SHRUBS					
RV	46	*Rhododendron viscosum*	SWAMP AZALEA	18" SPR. & H	
HV	45	*Hamamelis virginiana*	COMMON WITCH HAZEL	18" SPR.	VUA
IV	41	*Itea virginica Henry's Garnet*	VIRGINIA SWEETSPIRE	18" SPR.	
CO	30	*Cephalanthus occidentalis*	COMMON BUTTONBUSH	18" SPR. & 36" H	
HYD	40	*Hydrangea quercifolia*	OAKLEAF HYDRANGEA	18" H	3.5' O.C.
BD	63	*Buddleia davidii*	BUTTERFLY BUSH	18" SPR. & H	3' O.C.
EVERGREEN SHRUBS					
VD	107	*Vaccinium darrowii*	DARROW'S BLUEBERRY	18" H	3' O.C.
MC	79	*Morella cerifera*	SOUTHERN WAX MYRTLE	18" H	3' O.C.
BF	108	*Borrichia frutescens*	SEA OX-EYE	18" H	
LL	67	*Lyonia lucida*	FETTER BUSH	18" H	3.5' O.C.
IP	123	*Illicium parvifolium*	YELLOW ANISE	18" H	2' O.C. / VUA
GROUND COVERS, GRASSES, & PERENNIALS					
AT	-	*Asclepias tuberosa*	BUTTERFLY MILKWEED	1 GAL.	1.5 O.C.
LP	-	*Liatris pycnostachya*	CAT-TAIL GAYFEATHER	1 GAL.	2.5' O.C.
HM	-	*Hibiscus moscheutos*	WOOLLY ROSE-MALLOW	1 GAL.	2' O.C.
IB	-	*Iris brevicaulis*	LOUISIANA IRIS		
MCA	489	*Muhlenbergia capillaris*	WHITE CLOUD MUHLY GRASS	2 GAL.	2' O.C.
EY	-	*Eryngium yuccifolium*	RATTLESNAKE MASTER	1 GAL.	1.5' O.C.
EP	-	*Echinacea purpurea*	PURPLE CONEFLOWER	1 GAL.	2' O.C.
RF	-	*Rudbeckia fulgida*	BLACK EYED SUSAN	1 GAL.	1.5' O.C.
SAN	-	*Sisyrinchium angustifolium*	BLUE-EYED GRASS	1 GAL.	2' O.C.

PROPOSED NATIVE GRASS - TYPE 2
RAIN GARDEN MIX
LAWN

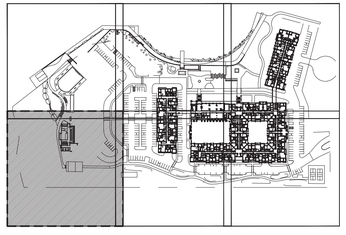

NORTH

0 10 20 40
ORIGINAL SCALE: 1"=20'-00"

DESIGNWORKSHOP
Landscape Architecture • Land Planning
Urban Design • Tourism Planning
Asheville • Aspen • Austin • Chicago • Denver • Dubai
Houston • Lake Tahoe • Los Angeles • Raleigh • Shanghai

301 N. West St.
Suite 109
Raleigh, NC 27603

WWW.DESIGNWORKSHOP.COM

MARINERS VILLAGE
MANDEVILLE HARBOR LLC
MANDEVILLE, LA

PRELIMINARY
NOT FOR CONSTRUCTION

ISSUE DATE: 02/18/2022

REVISIONS

#	DATE	DESCRIPTION

DRAWN: REVIEWED:

SCHEMATIC DESIGN

PROJECT NUMBER: 6778

TREES PLAN

L8-04

© COPYRIGHT DESIGNWORKSHOP, INC.

Aug 12, 2022 - 3:14pm
F:\PROJECTS_3\P6778\Mandeville\D-CAD\02_Sheets\6-6778-L8-Trees.dwg

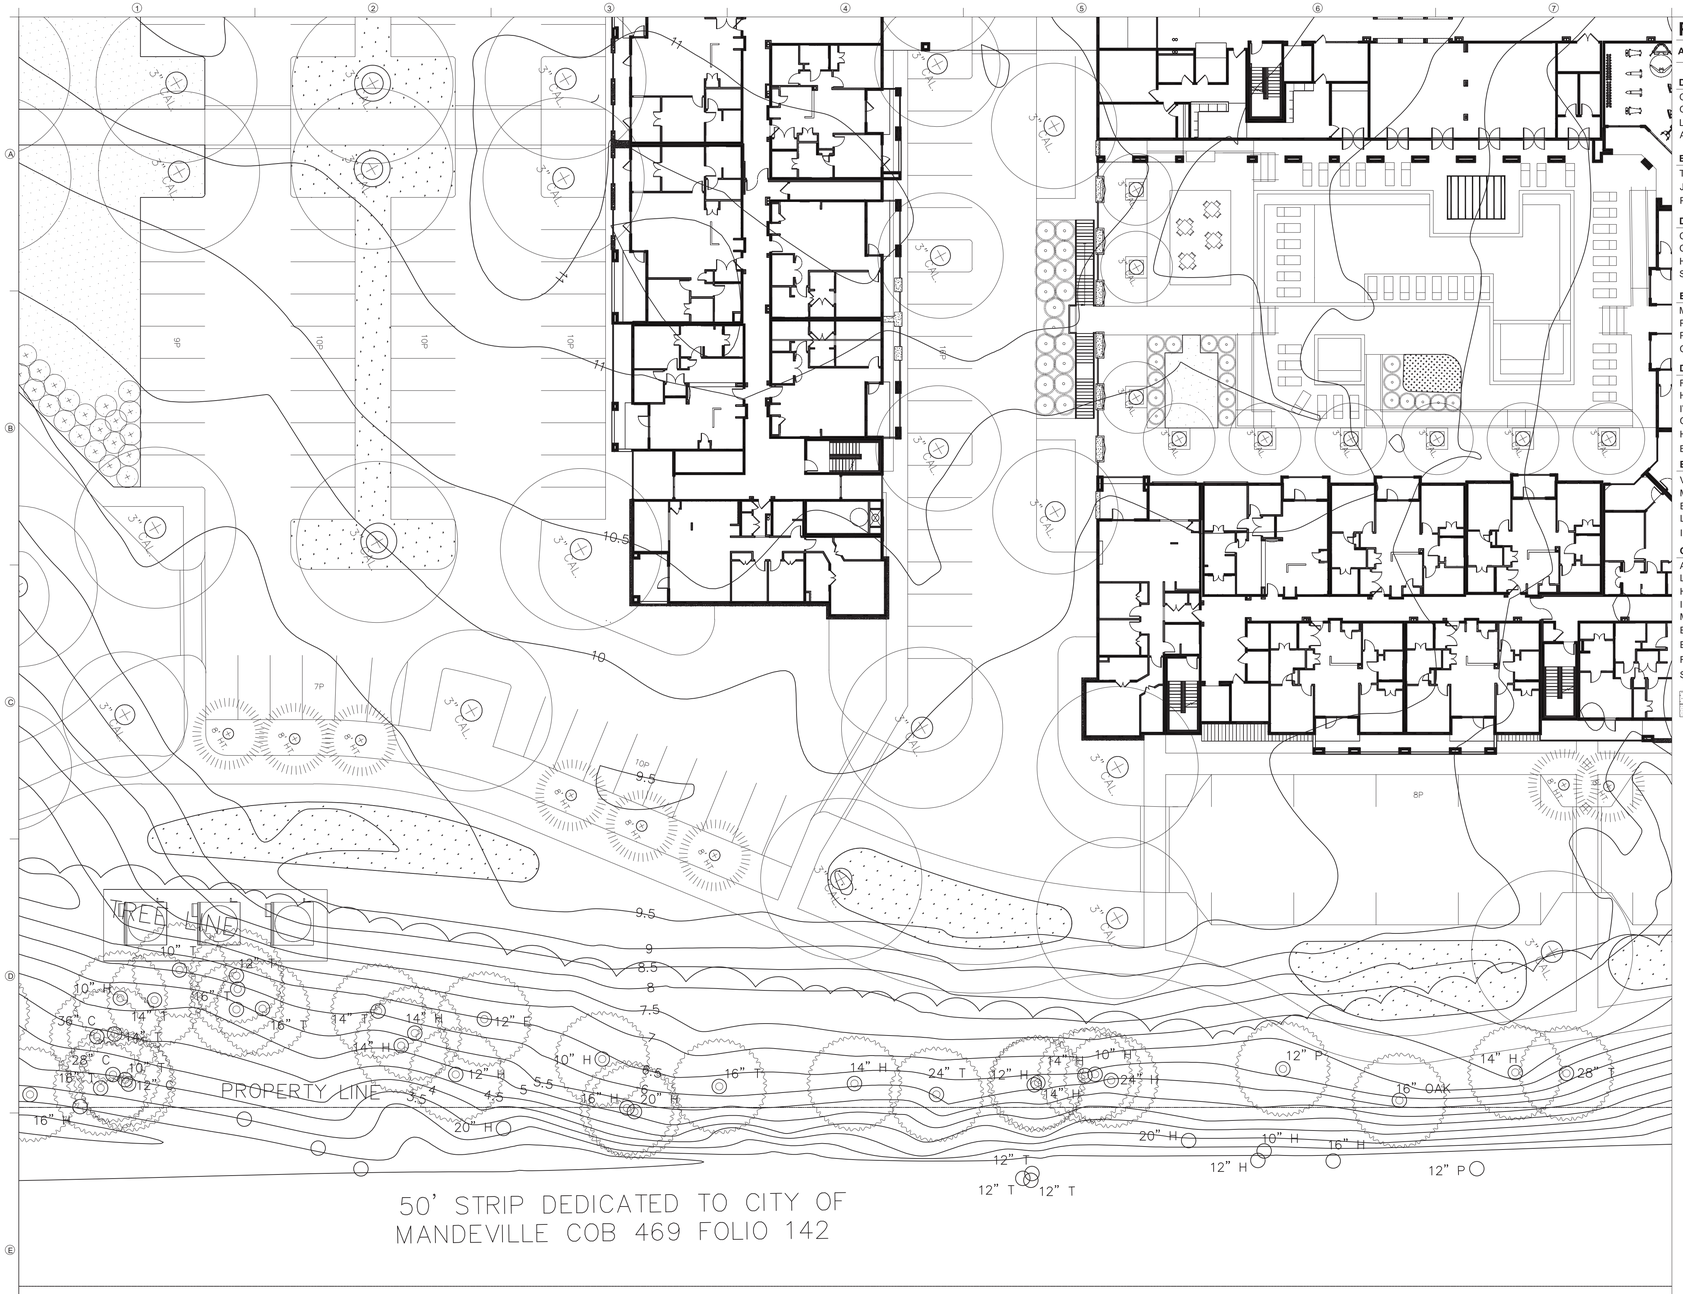

PLANTING KEY LEGEND

ABBR.	QTY.	BOTANICAL NAME	COMMON NAME	SIZE	SPACING / REMARKS
DECIDUOUS CANOPY TREES					
QV	36	*Quercus virginiana*	SOUTHERN LIVE OAK	3" CAL., 10' H	AS SHOWN / CLASS A
GB	11	*Ginkgo biloba*	MAIDENHAIR TREE	2.5" CAL., 10' H	AS SHOWN
LT	15	*Liriodendron tulipifera*	POPLAR TULIPTREE	3" CAL., 12' H	AS SHOWN / CLASS A
AR	5	*Acer Rubrum 'Drummondii'*	SWAMP RED MAPLE	3" CAL., 10' H	AS SHOWN / CLASS A
EVERGREEN CANOPY TREES					
TD	5	*Taxodium distichum*	COMMON BALD CYPRESS	1.5" CAL., 8' H	AS SHOWN / CLASS A
JV	14	*Juniperus virginiana*	HILLSPIRE RED CEDAR	1.5" CAL., 6' H	AS SHOWN
PD	13	*Phoenix dactylifera*	DATE PALM	1.5" CAL., 6' H	AS SHOWN
DECIDUOUS UNDERSTORY TREES					
CC	10	*Cercis canadensis*	REDBUD	2" CAL., 8' H	AS SHOWN / CLASS B
CV	13	*Chinonanihus virginicus*	GREYBEARD	2" CAL., 8' H	AS SHOWN / CLASS B
HD	10	*Halesia diptera*	SILVERBELL	2" CAL., 7' H	AS SHOWN
SA	4	*Sassafras albidum*	SASSAFRAS	2" CAL., 8' H	AS SHOWN / CLASS B
EVERGREEN UNDERSTORY TREES					
MV	3	*Magnolia virginiana*	SWEETBAY MAGNOLIA	1.5" CAL., 8' H	AS SHOWN / CLASS A
PB	-	*Persea borbonia*	RED BAY	1 1/2" CAL., 6' H	CLASS B / VUA
PC	-	*Prunus caroliniana*	CHERRY LAUREL	1 1/2" CAL., 6' H	CLASS B / VUA
CR	-	*Cyrilla raccmiflora*	TITI	1 1/2" CAL., 6' H	VUA
DECIDUOUS SHRUBS					
RV	46	*Rhododendron viscosum*	SWAMP AZALEA	18" SPR. & H	
HV	45	*Hamamelis virginiana*	COMMON WITCH HAZEL	18" SPR.	VUA
IV	41	*Itea virginica Henry's Garnet*	VIRGINIA SWEETSPIRE	18" SPR.	
CO	30	*Cephalanthus occidentalis*	COMMON BUTTONBUSH	18" SPR. & 36" H	
HYD	40	*Hydrangea quercifolia*	OAKLEAF HYDRANGEA	18" H	3.5' O.C.
BD	63	*Buddleia davidii*	BUTTERFLY BUSH	18" SPR. & H	3' O.C.
EVERGREEN SHRUBS					
VD	107	*Vaccinium darrowii*	DARROW'S BLUEBERRY	18" H	3' O.C.
MC	79	*Morella cerifera*	SOUTHERN WAX MYRTLE	18" H	3' O.C.
BF	108	*Borrichia frutescens*	SEA OX-EYE	18" H	
LL	67	*Lyonia lucida*	FETTER BUSH	18" H	3.5' O.C.
IP	123	*Illicium parvifolium*	YELLOW ANISE	18" H	2' O.C. / VUA
GROUND COVERS, GRASSES, & PERENNIALS					
AT	-	*Asclepias tuberosa*	BUTTERFLY MILKWEED	1 GAL.	1.5 O.C.
LP	-	*Liatris pycnostachya*	CAT-TAIL GAYFEATHER	1 GAL.	2.5' O.C.
HM	-	*Hibiscus moscheutos*	WOOLLY ROSE-MALLOW	1 GAL.	2' O.C.
IB	-	*Iris brevicaulis*	LOUISIANA IRIS		
MCA	489	*Muhlenbergia capillaris*	WHITE CLOUD MUHLY GRASS	2 GAL.	2' O.C.
EY	-	*Eryngium yuccifolium*	RATTLESNAKE MASTER	1 GAL.	1.5' O.C.
EP	-	*Echinacea purpurea*	PURPLE CONEFLOWER	1 GAL.	2' O.C.
RF	-	*Rudbeckia fulgida*	BLACK EYED SUSAN	1 GAL.	1.5' O.C.
SAN	-	*Sisyrinchium angustifolium*	BLUE-EYED GRASS	1 GAL.	2' O.C.

PROPOSED NATIVE GRASS - TYPE 2
RAIN GARDEN MIX
LAWN

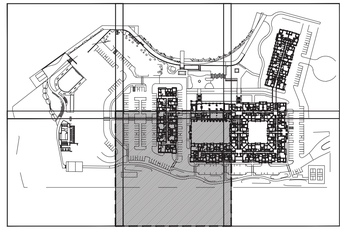

NORTH

0 10 20 40
ORIGINAL SCALE: 1"=20'-00"

DESIGNWORKSHOP
Landscape Architecture • Land Planning
Urban Design • Tourism Planning
Asheville • Aspen • Austin • Chicago • Denver • Dubai
Houston • Lake Tahoe • Los Angeles • Raleigh • Shanghai

301 N. West St.
Suite 109
Raleigh, NC 27603

WWW.DESIGNWORKSHOP.COM

MARINERS VILLAGE
MANDEVILLE HARBOR LLC
MANDEVILLE, LA

PRELIMINARY
NOT FOR CONSTRUCTION

ISSUE DATE: 02/18/2022

REVISIONS

#	DATE	DESCRIPTION

DRAWN: REVIEWED:

SCHEMATIC DESIGN

PROJECT NUMBER: 6778

TREES PLAN

L8-05

©COPYRIGHT DESIGNWORKSHOP, INC.

Aug 12, 2022 - 3:16pm
F:\PROJECTS_M\6778-Mandeville\D-CAD\02 Sheets\Ole-6778-L8-Trees.dwg

PLANTING KEY LEGEND

ABBR.	QTY.	BOTANICAL NAME	COMMON NAME	SIZE	SPACING / REMARKS
DECIDUOUS CANOPY TREES					
QV	36	*Quercus virginiana*	SOUTHERN LIVE OAK	3" CAL., 10' H	AS SHOWN / CLASS A
GB	11	*Ginkgo biloba*	MAIDENHAIR TREE	2.5" CAL., 10' H	AS SHOWN
LT	15	*Liriodendron tulipifera*	POPLAR TULIPTREE	3" CAL., 12' H	AS SHOWN / CLASS A
AR	5	*Acer Rubrum 'Drummondii'*	SWAMP RED MAPLE	3" CAL., 10' H	AS SHOWN / CLASS A
EVERGREEN CANOPY TREES					
TD	5	*Taxodium distichum*	COMMON BALD CYPRESS	1.5" CAL., 8' H	AS SHOWN / CLASS A
JV	14	*Juniperus virginiana*	HILLSPIRE RED CEDAR	1.5" CAL., 6' H	AS SHOWN
PD	13	*Phoenix dactylifera*	DATE PALM	1.5" CAL., 6' H	AS SHOWN
DECIDUOUS UNDERSTORY TREES					
CC	10	*Cercis canadensis*	REDBUD	2" CAL., 8' H	AS SHOWN / CLASS B
CV	13	*Chinonanihus virginicus*	GREYBEARD	2" CAL., 8' H	AS SHOWN / CLASS B
HD	10	*Halesia diptera*	SILVERBELL	2" CAL., 7' H	AS SHOWN
SA	4	*Sassafras albidum*	SASSAFRAS	2" CAL., 8' H	AS SHOWN / CLASS B
EVERGREEN UNDERSTORY TREES					
MV	3	*Magnolia virginiana*	SWEETBAY MAGNOLIA	1.5" CAL., 8' H	AS SHOWN / CLASS A
PB	-	*Persea borbonia*	RED BAY	1 1/2" CAL., 6' H	CLASS B / VUA
PC	-	*Prunus caroliniana*	CHERRY LAUREL	1 1/2" CAL., 6' H	CLASS B / VUA
CR	-	*Cyrilla raccmiflora*	TITI	1 1/2" CAL., 6' H	VUA
DECIDUOUS SHRUBS					
RV	46	*Rhododendron viscosum*	SWAMP AZALEA	18" SPR. & H	
HV	45	*Hamamelis virginiana*	COMMON WITCH HAZEL	18" SPR.	VUA
IV	41	*Itea virginica Henry's Garnet*	VIRGINIA SWEETSPIRE	18" SPR.	
CO	30	*Cephalanthus occidentalis*	COMMON BUTTONBUSH	18" SPR. & 36" H	
HYD	40	*Hydrangea quercifolia*	OAKLEAF HYDRANGEA	18" H	3.5' O.C.
BD	63	*Buddleia davidii*	BUTTERFLY BUSH	18" SPR. & H	3' O.C.
EVERGREEN SHRUBS					
VD	107	*Vaccinium darrowii*	DARROW'S BLUEBERRY	18" H	3' O.C.
MC	79	*Morella cerifera*	SOUTHERN WAX MYRTLE	18" H	3' O.C.
BF	108	*Borrichia frutescens*	SEA OX-EYE	18" H	
LL	67	*Lyonia lucida*	FETTER BUSH	18" H	3.5' O.C.
IP	123	*Illicium parvifolium*	YELLOW ANISE	18" H	2' O.C. / VUA
GROUND COVERS, GRASSES, & PERENNIALS					
AT	-	*Asclepias tuberosa*	BUTTERFLY MILKWEED	1 GAL.	1.5 O.C.
LP	-	*Liatris pycnostachya*	CAT-TAIL GAYFEATHER	1 GAL.	2.5' O.C.
HM	-	*Hibiscus moscheutos*	WOOLLY ROSE-MALLOW	1 GAL.	2' O.C.
IB	-	*Iris brevicaulis*	LOUISIANA IRIS		
MCA	489	*Muhlenbergia capillaris*	WHITE CLOUD MUHLY GRASS	2 GAL.	2' O.C.
EY	-	*Eryngium yuccifolium*	RATTLESNAKE MASTER	1 GAL.	1.5' O.C.
EP	-	*Echinacea purpurea*	PURPLE CONEFLOWER	1 GAL.	2' O.C.
RF	-	*Rudbeckia fulgida*	BLACK EYED SUSAN	1 GAL.	1.5' O.C.
SAN	-	*Sisyrinchium angustifolium*	BLUE-EYED GRASS	1 GAL.	2' O.C.

PROPOSED NATIVE GRASS - TYPE 2
RAIN GARDEN MIX
LAWN

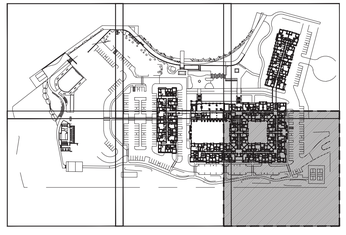

NORTH

0 10 20 40
ORIGINAL SCALE: 1"=20'-00"

DESIGNWORKSHOP

Landscape Architecture • Land Planning
Urban Design • Tourism Planning

Asheville • Aspen • Austin • Chicago • Denver • Dubai
Houston • Lake Tahoe • Los Angeles • Raleigh • Shanghai

301 N. West St.
Suite 109
Raleigh, NC 27603

WWW.DESIGNWORKSHOP.COM

MARINERS VILLAGE

MANDEVILLE HARBOR LLC

MANDEVILLE, LA

PRELIMINARY

NOT FOR CONSTRUCTION

ISSUE DATE: 02/18/2022

REVISIONS

#	DATE	DESCRIPTION

DRAWN: REVIEWED:

SCHEMATIC DESIGN

PROJECT NUMBER: 6778

TREES PLAN

L8-06

© COPYRIGHT DESIGNWORKSHOP, INC.

Aug 12, 2022 - 3:17pm
F:\PROJECTS_3\P6778-Mandeville\DC-CAD\02. Sheets\dw-6778-L8-Tree.dwg