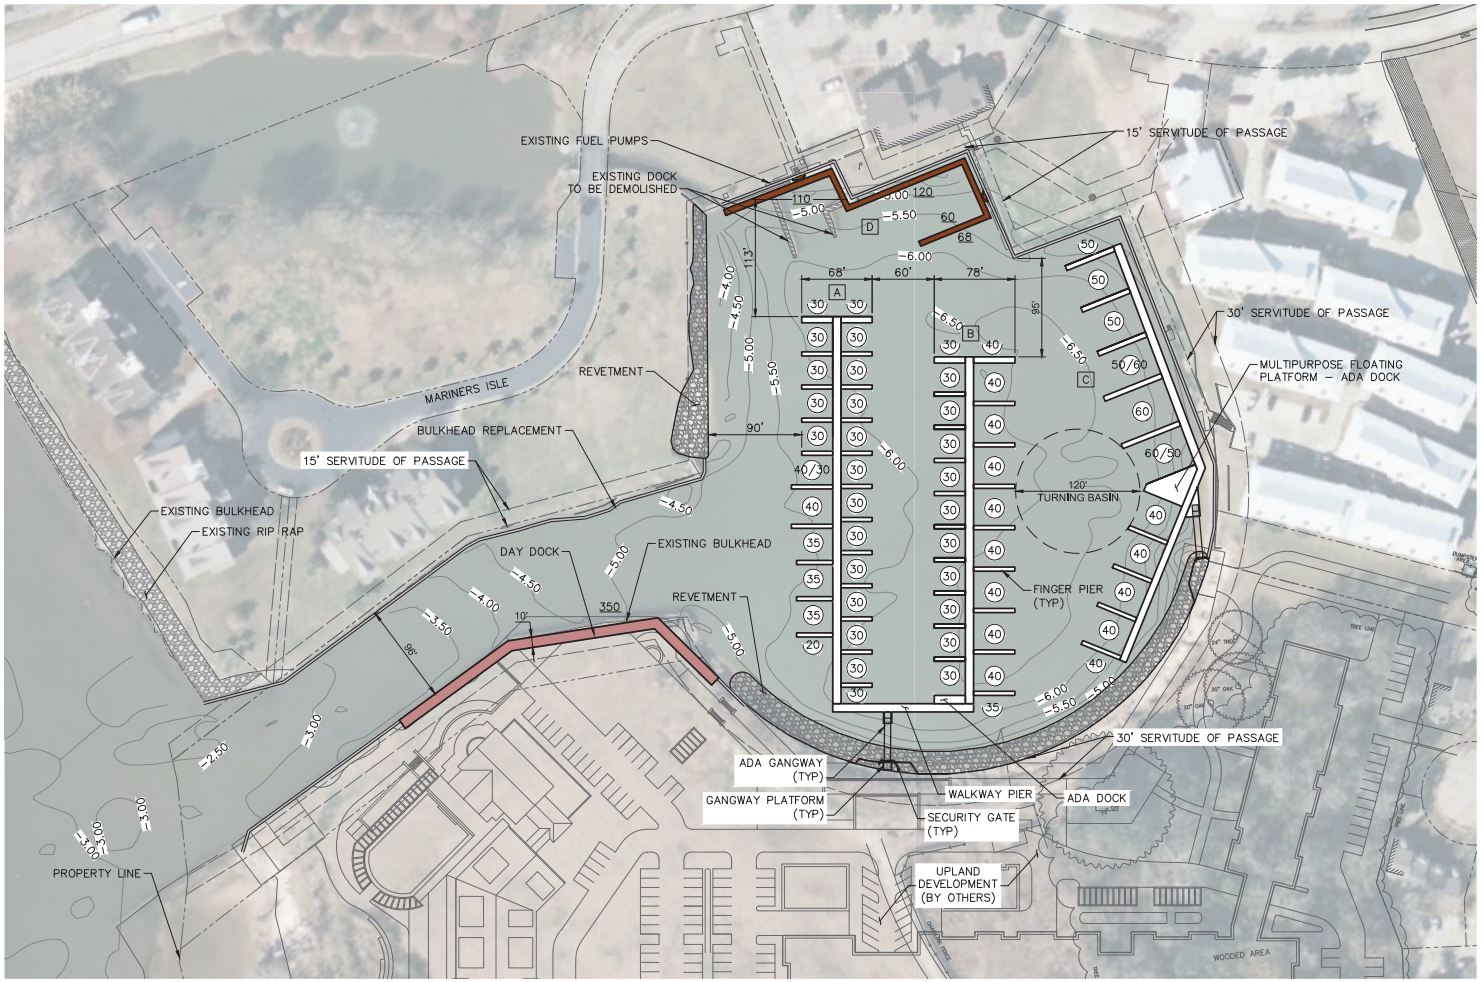

LEGEND

- PROPERTY LINE
- EXISTING BULKHEAD
- BULKHEAD REPLACEMENT
- BATHYMETRIC CONTOUR
- RIP RAP
- TO BE DEMOLISHED
- A DOCK DESIGNATION
- DOUBLE SLIP + SIZE
- SINGLE SLIP + SIZE
- DOUBLE SLIP + SIZE/SIZE
- XXX' SIDE–TIE LENGTH

SLIP MIX			
SIZE	NO	ft	%
20	1	20	0.5%
30	55	1650	45.0%
35	7	245	6.7%
40	29	1160	31.7%
50	7	350	9.5%
60	4	240	6.5%
SLIP TOTAL	103	3665	100.0%
SIDE-TIES	-	708	-
TOTAL	-	4373	-

60' 0' 60' 120'

SCALE: 1"=60'

FOR REFERENCE
ISSUED: 2022-06-08
NOT TO BE USED FOR CONSTRUCTION

MARINER'S VILLAGE MARINA

MARINA GENERAL LAYOUT

Designed by: MGC
Date: 2022-06-08
Rev. -
Dwn by: DWC
Ckd by: MGC
M&N Project No. 212441-02
Reviewed by:
Drawing code:
Submitted by: NICOLE M PAULY MOFFATT & NICHOL
Drawing Scale: 1:1 (D SHEET)
Plot scale: 1:1 (D SHEET)

moffatt & nichol
301 MAIN STREET, SUITE 800
BATON ROUGE, LA 70801
P: (225) 336-2075

SEAL

Sheet Reference No.
FIG-001
INDEX: 1 OF 1

File: Q:\BR\212441-02 Lake Pont Marina\20 CADD_Active_Exhibits\212441002FIG-001 , Plotted: 6/17/2022 3:43 PM by ARZA, JOHNNY ; Saved: 6/16/2022 5:50 PM by JARZA

DRAWING SCALES SHOWN BASED ON 22"x34" DRAWING