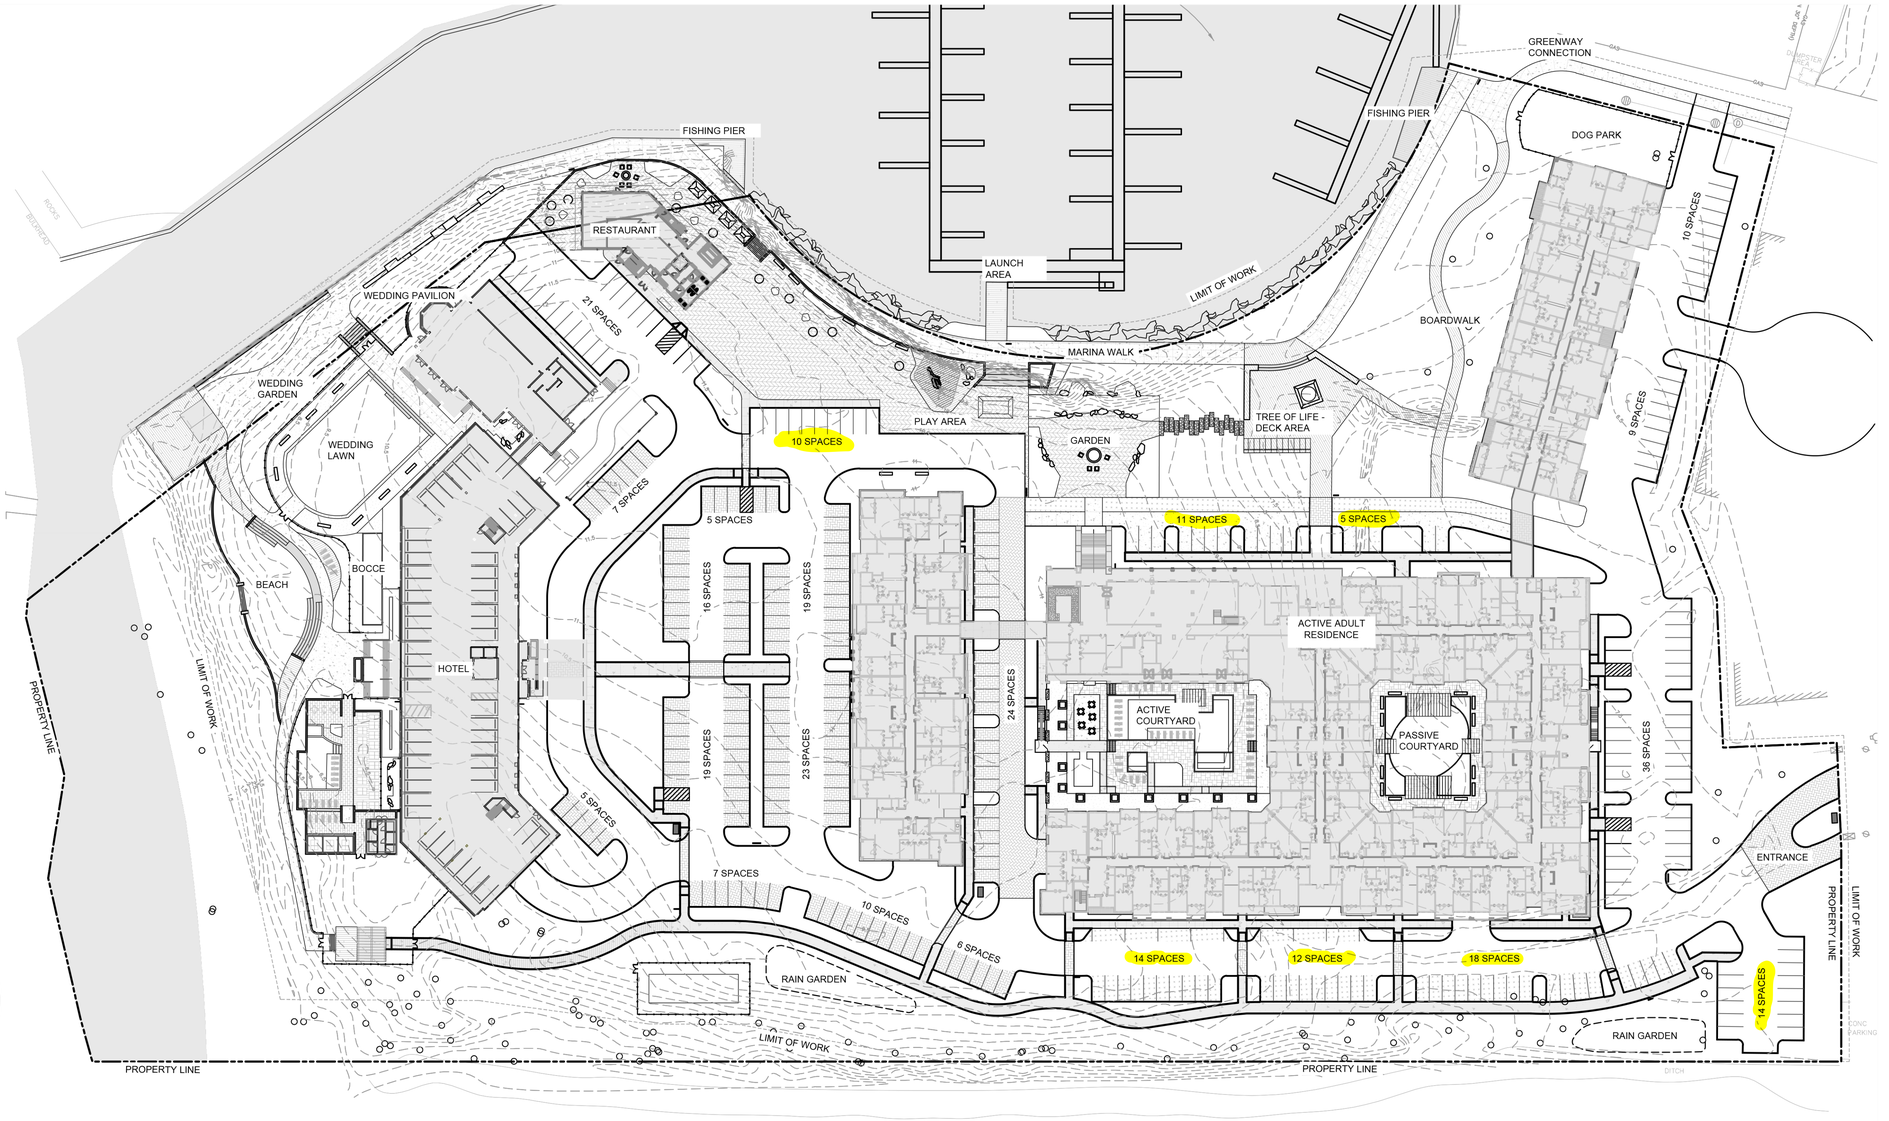

DESIGNWORKSHOP

Landscape Architecture • Land Planning
Urban Design • Tourism Planning

Asheville • Aspen • Austin • Chicago • Denver • Dubai
Houston • Lake Tahoe • Los Angeles • Raleigh • Shanghai

301 N. West St.
Suite 109
Raleigh, NC 27603

WWW.DESIGNWORKSHOP.COM

MARINERS VILLAGE

MANDEVILLE HARBOR LLC

MANDEVILLE, LA

PRELIMINARY

NOT FOR CONSTRUCTION

ISSUE DATE: 03/18/2023

REVISIONS

#	DATE	DESCRIPTION

DRAWN: ST REVIEWED: JF, KC

SITE PLAN ENTITLEMENT

PROJECT NUMBER: 6862

SITE HARDSCAPE REFERENCE PLAN

L0-01

©COPYRIGHT DESIGNWORKSHOP, INC.

Apr 06, 2023 - 4:40pm
P:\PROJECTS_All P\6778 Mandeville\EXD-CAD\02 Sheets\dwv-6778-LO-01-Hardscape Reference Plan-Entitlement.dwg